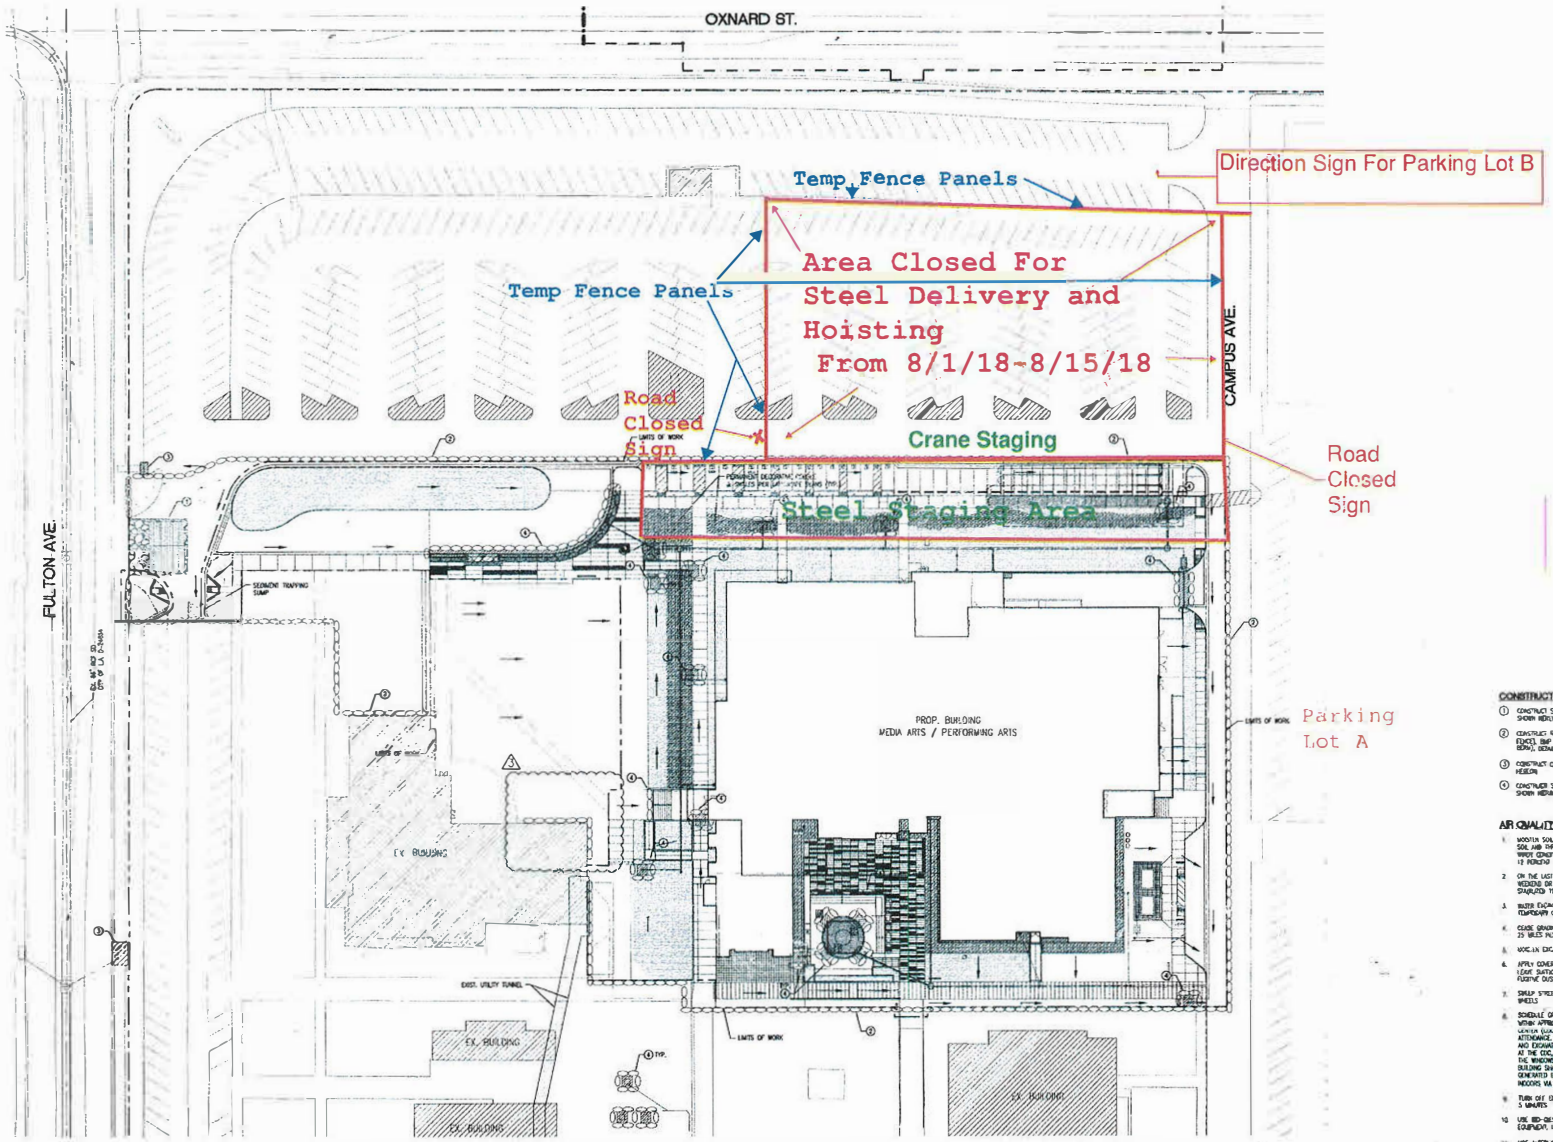

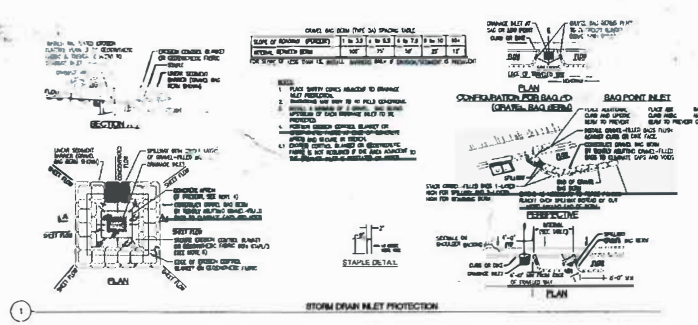

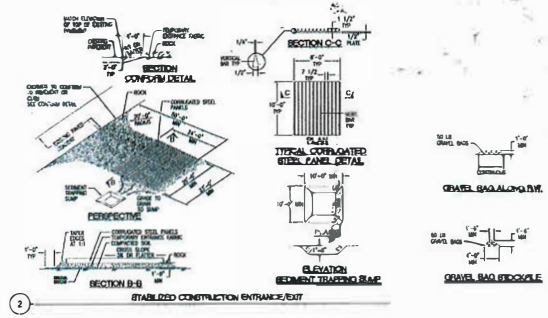

CONSTRUCTION NOTES

1. CONSTRUCT STABILIZED CONSTRUCTION ENTRANCE PER DETAIL SHOWN HEREON
2. CONSTRUCT BLINDT BARRIER PER CASCA BMP SE-1 (SILT FENCE), BMP SE-5 (FIBER ROLL) OR BMP SE-8 (GRAVEL BAG BERM), DETAIL SHOWN HEREON
3. CONSTRUCT CURB INLET PROTECTION PER DETAIL SHOWN HEREON
4. CONSTRUCT STORM DRAIN INLET PROTECTION PER DETAIL SHOWN HEREON

AIR QUALITY CONTROL NOTES

1. MOISTEN SOIL NOT MORE THAN 15 MINUTES PRIOR TO MOVING SOIL AND THREE TIMES A DAY OR FOUR TIMES A DAY UNDER WINDY CONDITIONS IN ORDER TO MAINTAIN SOIL MOISTURE OF 12 PERCENT
2. ON THE LAST DAY OF ACTIVE OPERATIONS PRIOR TO A WEEKEND OR HOLIDAY, APPLY WATER OR A CHEMICAL STABILIZED TO MAINTAIN A STABILIZED SURFACE
3. WATER EXCAVATED SOIL PILES HOURLY OR COVER PILES WITH TEMPORARY COVERINGS
4. CEASE GRADING DURING PERIODS WHEN WINDS EXCEED 25 MILES PER HOUR
5. MOISTEN EXCAVATED SOIL PRIOR TO LOADING ON TRUCKS
6. APPLY COVER TO ALL LOADS OF DIRT LEAVING THE SITE OR LEAVE SUFFICIENT FREEBOARD CAPACITY IN TRUCK TO PREVENT FUGITIVE DUST EMISSIONS EN ROUTE TO DISPOSAL SITE
7. SWEEP STREETS TO REMOVE DIRT CARRIED OUT BY TRUCK WHEELS
8. SCHEDULE GRADING AND EXCAVATION ACTIVITIES THAT OCCUR WITHIN APPROXIMATELY 200 FEET OF THE CHECK DEVELOPMENT CENTER (CDC) DURING PERIODS WHEN BUILDINGS ARE NOT IN ATTENDANCE. IF IT IS NOT POSSIBLE TO SCHEDULE GRADING AND EXCAVATION ACTIVITIES WHEN CHILDREN ARE NOT PRESENT AT THE CDC, THEN CHILDREN SHALL BE KEPT INDOORS WITH THE WINDOWS CLOSED. AIR CONDITIONERS IN THE CDC BUILDING SHALL HAVE PROPER FILTERS TO ENSURE DUST GENERATED BY CONSTRUCTION ACTIVITIES IS NOT TRANSMITTED INDOORS VIA THE BUILDING'S VENTILATION SYSTEM
9. TURN OFF EQUIPMENT WHEN NOT IN USE FOR LONGER THAN 5 MINUTES
10. USE RED-DIESEL FUEL IN ALL ONSITE DIESEL-POWERED EQUIPMENT, IF FEASIBLE
11. USE ALTERNATIVELY FUELED (COMPRESSED NATURAL GAS (CNG), LIQUEFIED NATURAL GAS (LNG), DUAL-FUEL OR ELECTRIC) CONSTRUCTION EQUIPMENT, IF FEASIBLE
12. TO THE EXTENT FEASIBLE, MINIMIZE TRUCK BILLING ON SITE AND LOCATE STAGING AREAS AWAY FROM LOCATIONS WHERE STUDENTS ARE CONCENTRATED

CLIENT

Los Angeles Community College District

Los Angeles Valley College
5800 Fulton Avenue
Valley Glen, CA 91401

LACCD PROJECT NAME

PERFORMING & MEDIA ARTS CENTER

LACCD PROJECT NUMBER

03-113071

3875801.02

BUILDER

DESIGN CONSULTANT

EHRLICH ARCHITECT
10865 WASHINGTON BLVD.
CULVER CITY, CA 90232
310 838 9700

ARUP
Arup North America Ltd

A/E REPLACEMENT TEAM

ARCHITECTURE

TTG

LEGACY DESIGNER STAMP

AGENCY APPROVAL

REVISIONS

MARK	DATE	DESCRIPTION
	09/02/13	DSA APPROVAL
1	02/29/16	ADDENDUM #1
2	04/13/16	ADDENDUM #2
3	10/07/16	DSA REVISION #1

DESIGNER PROJ. NO. 10345.00
DRAWN BY: PB
CHECKED BY: CN
SCALE: 1"=30'

KEY PLAN

SHEET TITLE

CIVIL
EROSION CONTROL PLAN

SHEET NUMBER

C1.09