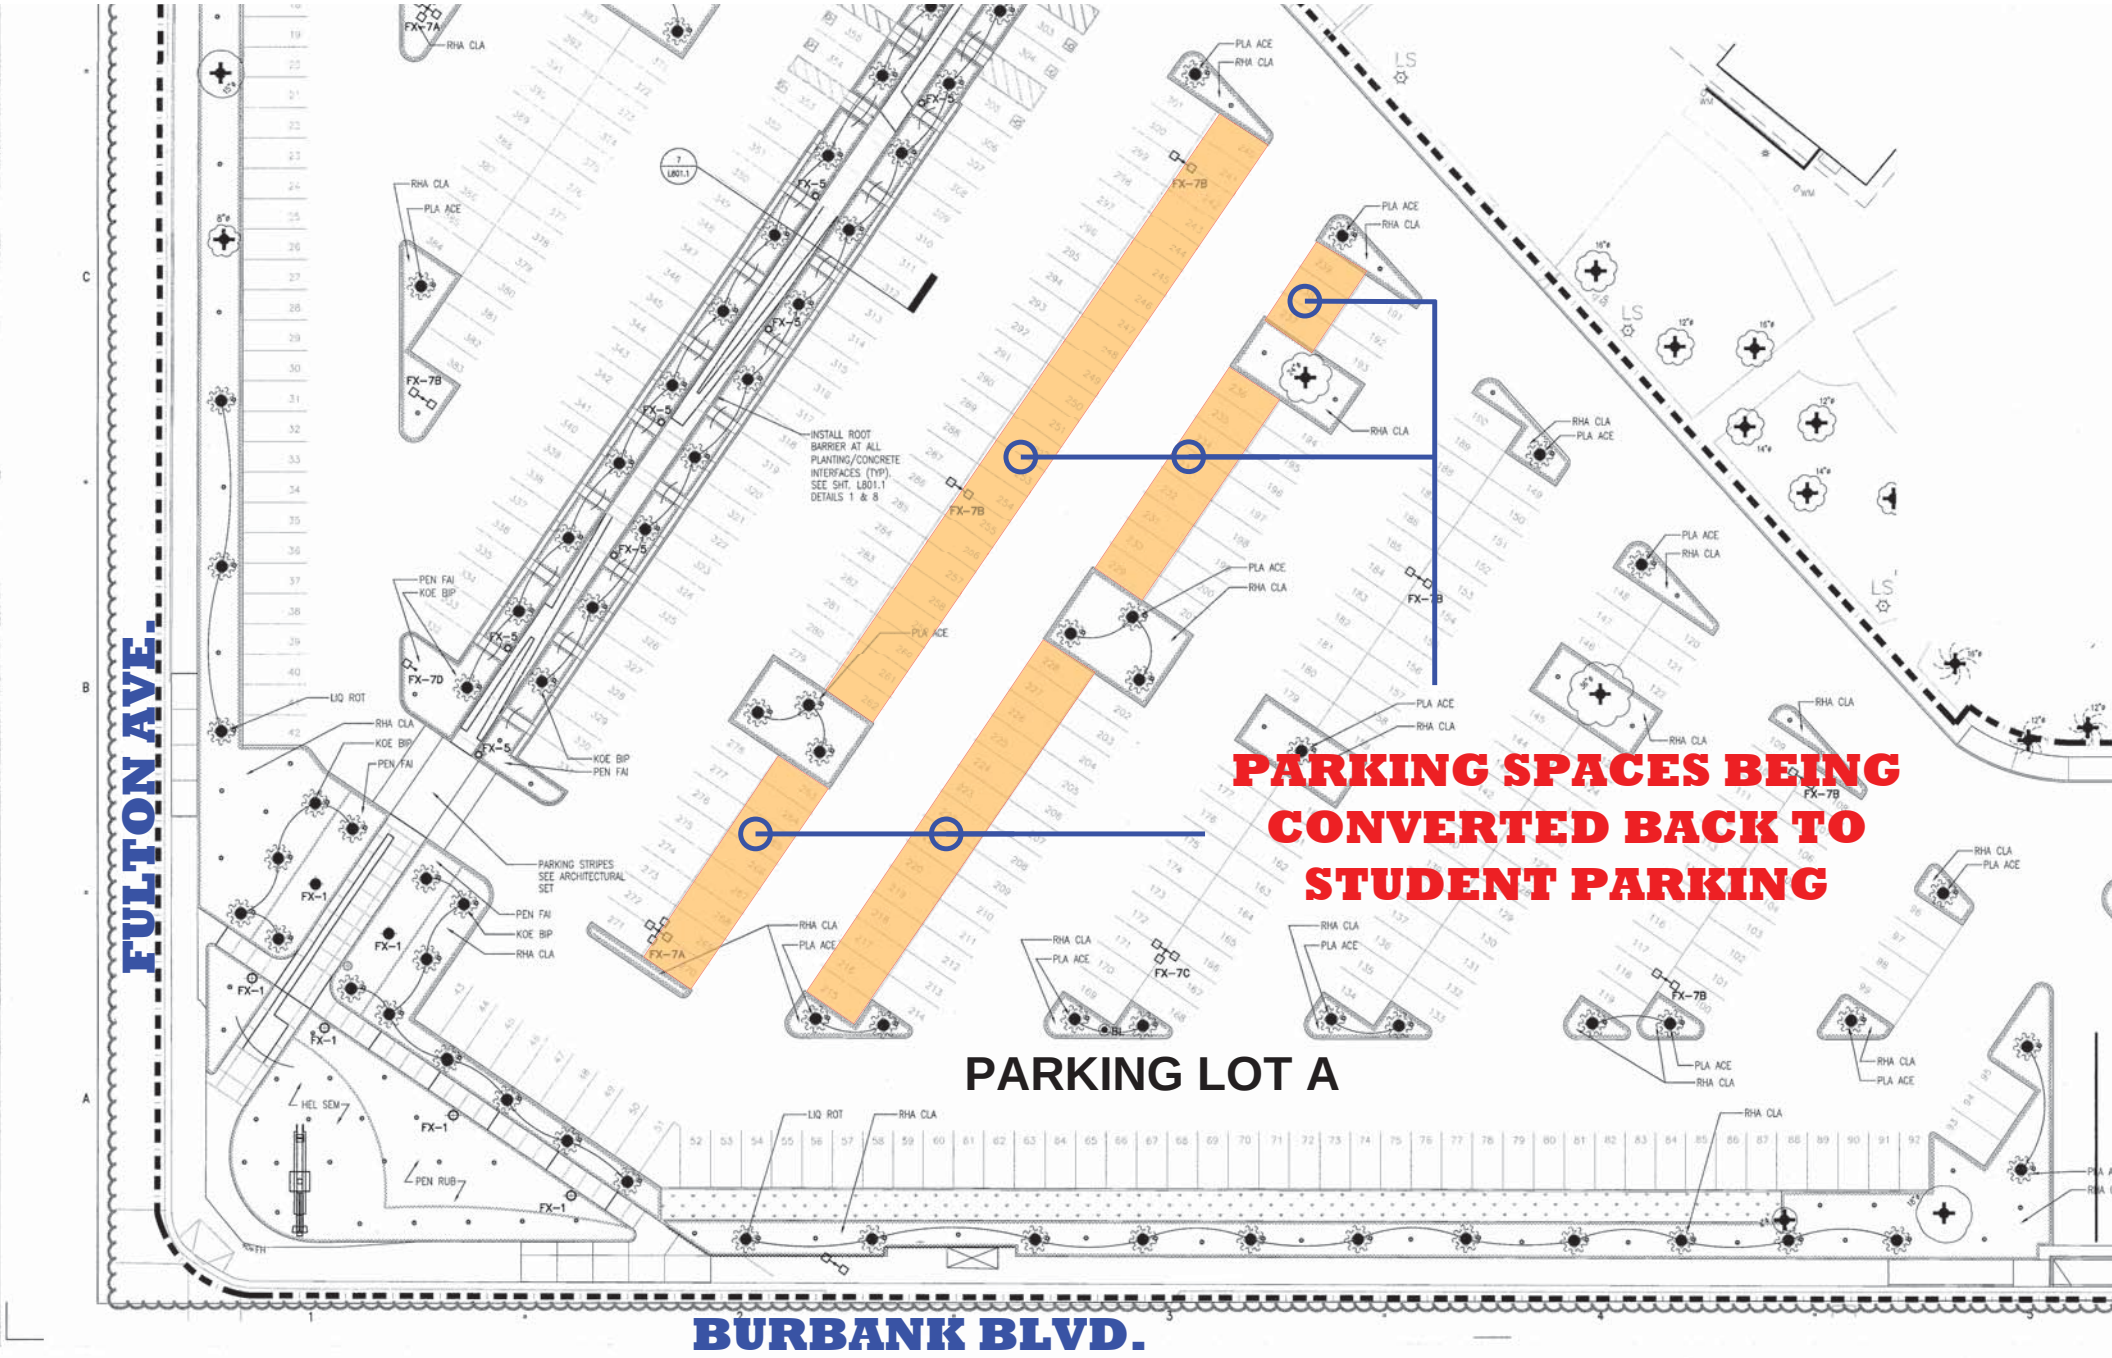
FULTON AVE.
PARKING SPACES BEING CONVERTED BACK TO STUDENT PARKING
PARKING LOT A
BURBANK BLVD.
INSTALL ROOT BARRIER AT ALL PLANTING/CONCRETE INTERFACES (TYP). SEE SHT. L801.1 DETAILS 1 & 8
PARKING STRIPES SEE ARCHITECTURAL SET